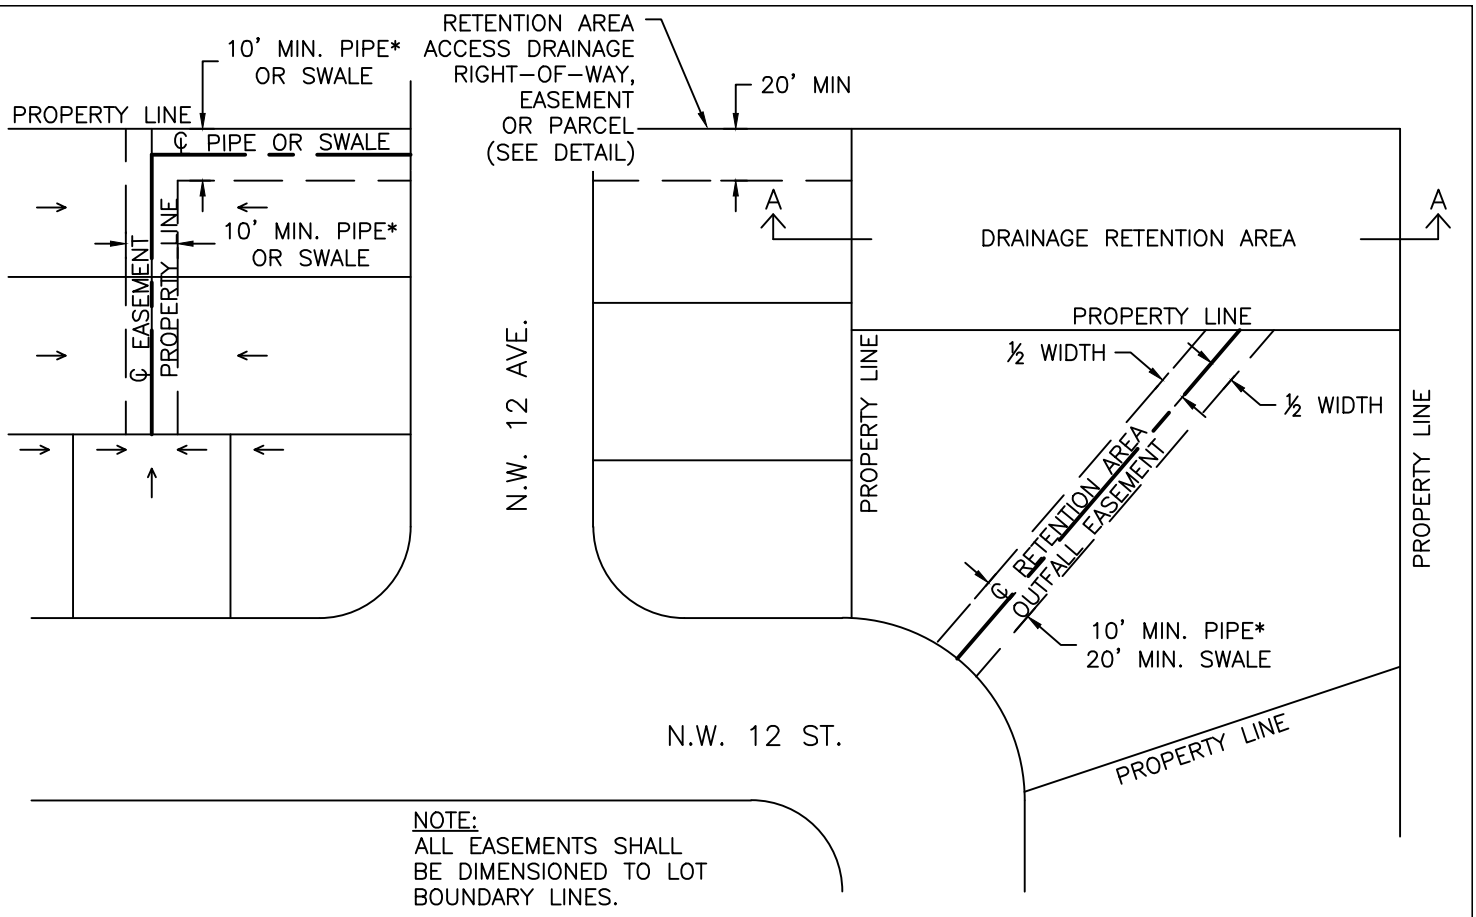

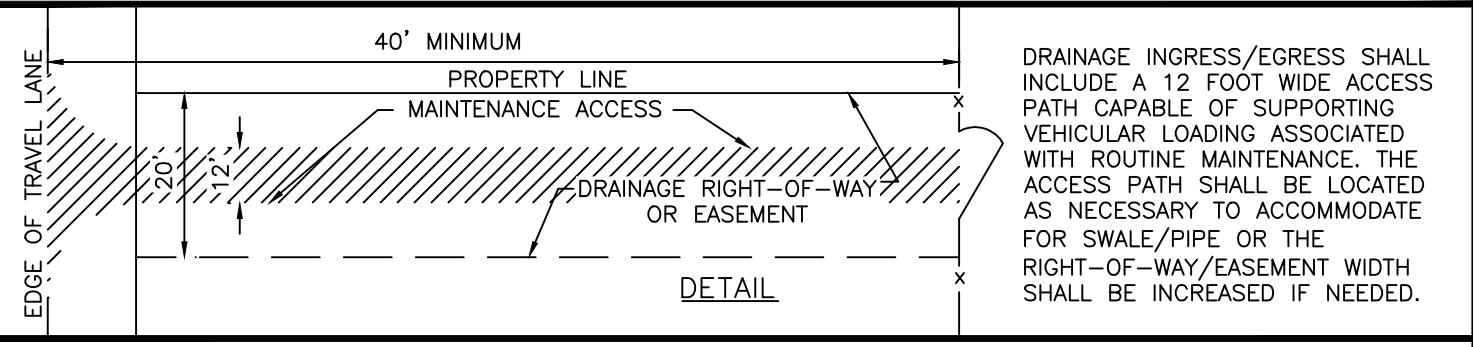

DRAINAGE INGRESS/EGRESS SHALL INCLUDE A 12 FOOT WIDE ACCESS PATH CAPABLE OF SUPPORTING VEHICULAR LOADING ASSOCIATED WITH ROUTINE MAINTENANCE. THE ACCESS PATH SHALL BE LOCATED AS NECESSARY TO ACCOMMODATE FOR SWALE/PIPE OR THE RIGHT-OF-WAY/EASEMENT WIDTH SHALL BE INCREASED IF NEEDED.

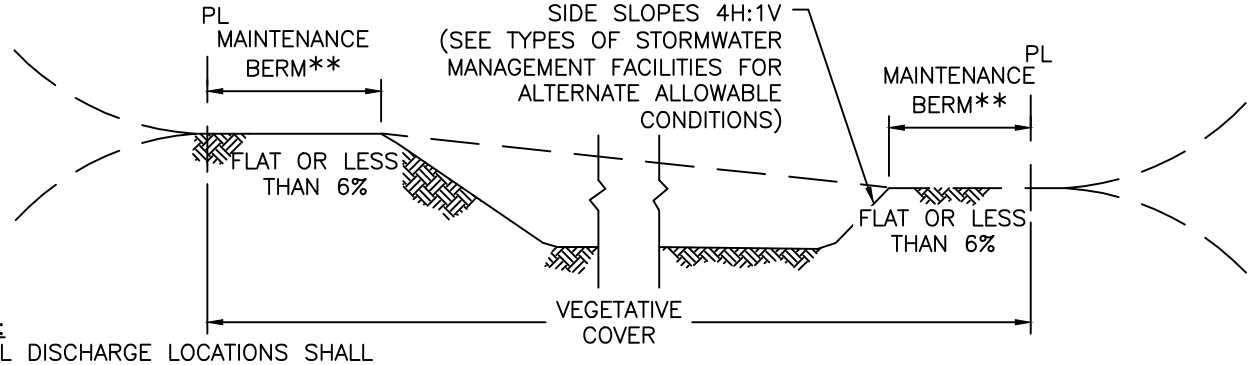

SECTION A–A

NOTES:

1. ALL DISCHARGE LOCATIONS SHALL HAVE SUFFICIENT PERMANENT EROSION CONTROL FEATURES, SUCH AS SPLASH PADS, TO DISSIPATE THE ENERGY RECEIVED.
2. *MINIMUM EASEMENT WIDTH PER TABLE 6.13–2
3. **5' MIN.

LEGEND

PL	PROPERTY LINE
℄	CENTERLINE
←	LOT GRADING DIRECTION

Marion County FLORIDA OFFICE OF THE COUNTY ENGINEER	MCBCC EFFECTIVE 12/13/2024	DRAINAGE EASEMENTS, PARCELS AND RETENTION AREAS	7.3.1
	REVISION # 1		TS 034