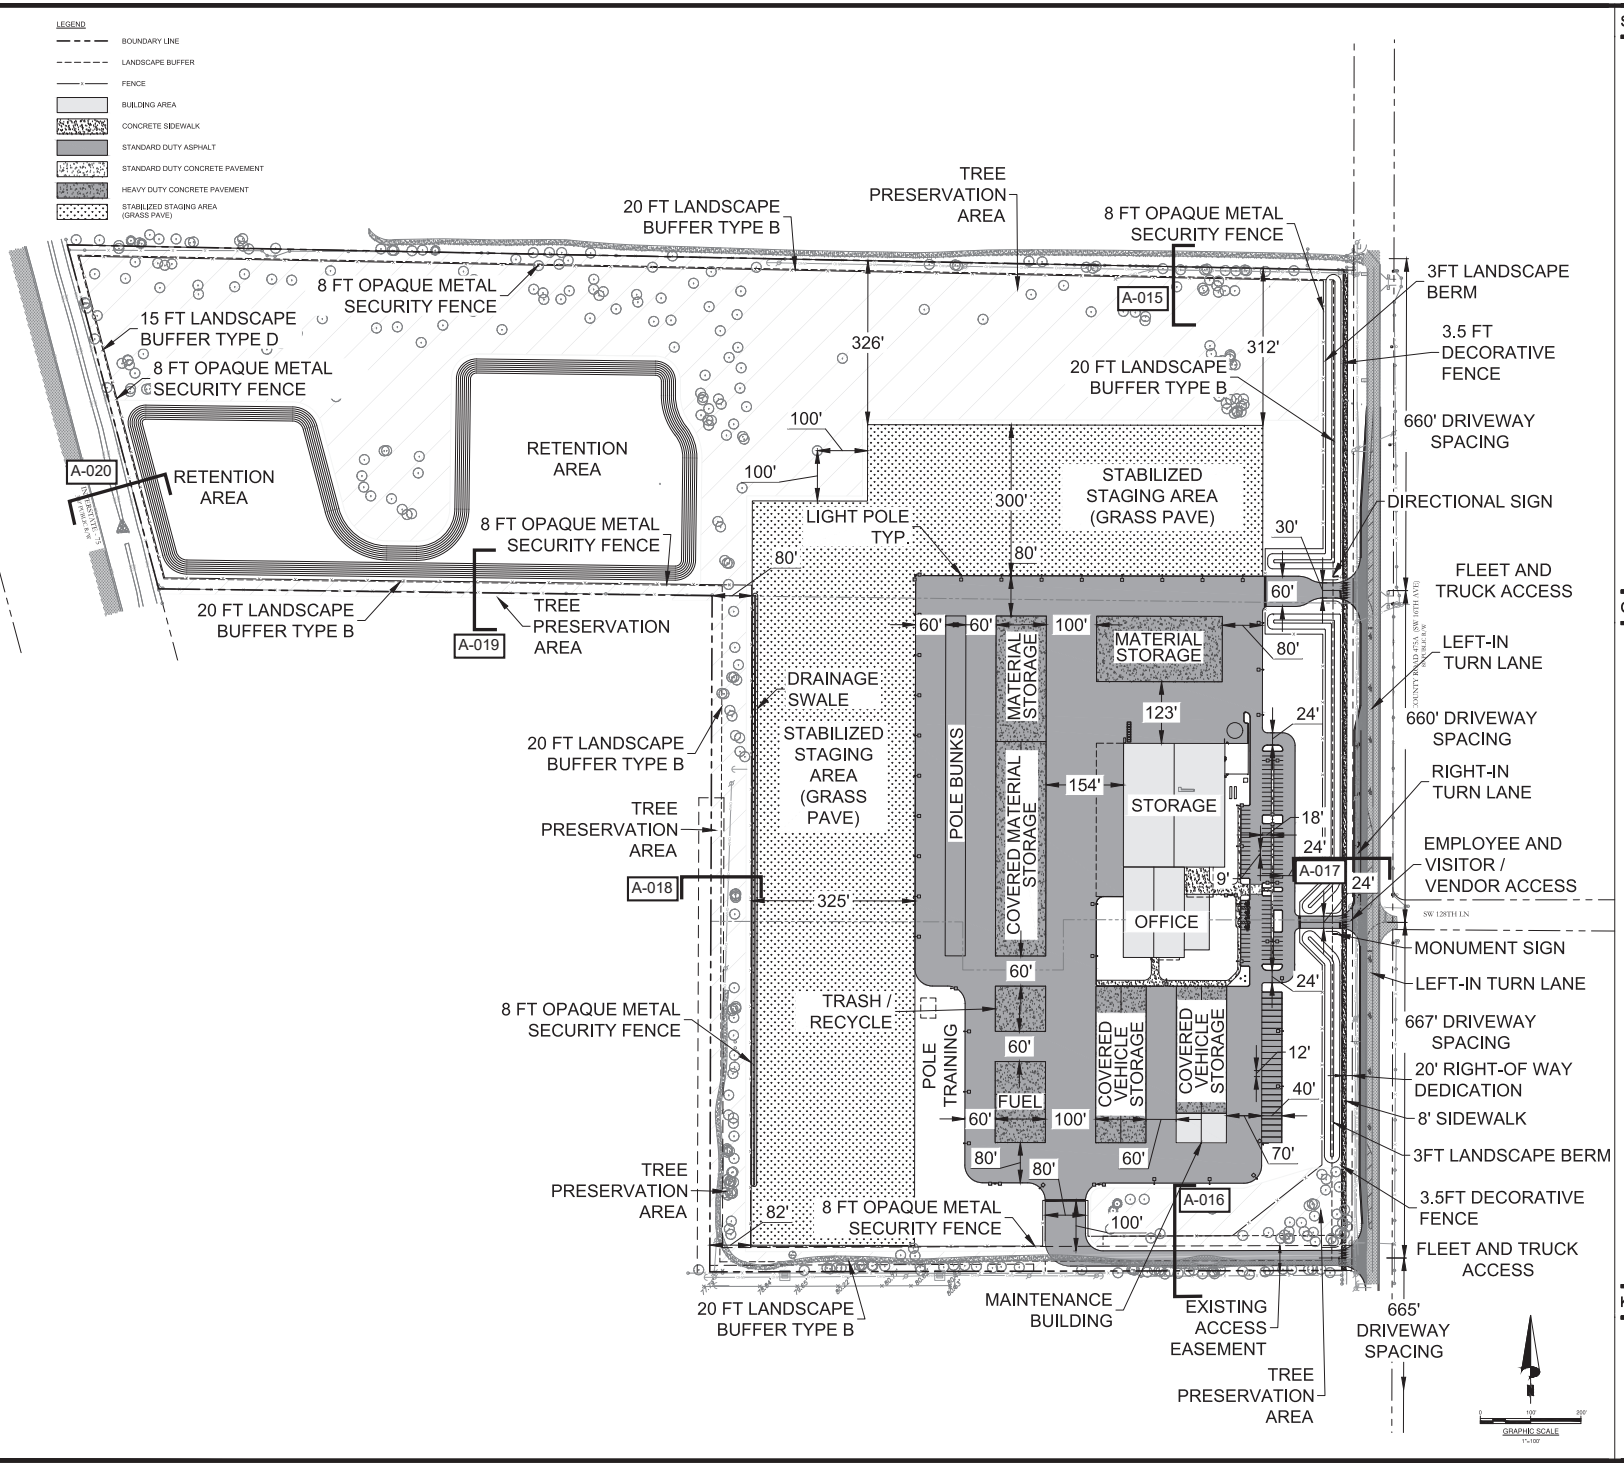

SHEET NOTES

GENERAL NOTES

KEY PLAN

Client
SECO Energy
330 US-301
Sumterville, FL 33585
Tel 352.793.3801

Development Manager
Project Management Advisor, Inc.
615 Channelside Drive
Suite 207
Tampa, FL 33602
Tel 813.756.8491

Architect
Gensler
M. Arthur Gensler Jr. & Associates, Inc.
FL Qualifier's Lic. No. AR96486
Main Office:
220 Montgomery St.
Suite 200
San Francisco, CA 94104
Tel 415.433.3700
Fax 415.836.4599
Satellite Office:
1001 Water Street
Suite 200
Tampa, FL 33602
Tel 813.204.9000
Fax 813.223.6948

Civil Engineer
Bowman
Bowman Consulting Group Ltd
4720 Salisbury Rd
Suite 127
Jacksonville, FL 32256
Tel 321.270.8821

Landscape
evergreen
Evergreen Design Group
4700 Millenia Blvd
Suite 500
Orlando, FL 32839

Structural Engineer
walter p moore
Walter P Moore and Associates
201 East Kennedy Blvd
Suite 700
Tampa, FL 33602
Tel 813.221.2424

MEP-FP, AV, IT, Security
CMTA
CMTA Inc.
600 S Orlando Ave
Maitland, FL 32751
Tel 407.332.5510

Date	Description
5/14/25	Marion County Special Use Permit

Seal / Signature
DANE FRAY REG. FL NO. 97211

NOT FOR CONSTRUCTION

Project Name
SECO ENERGY
OCALA SITE

Project Number
011526-03-003

Description
PRELIMINARY SITE PLAN EXHIBIT

Scale
AS SHOWN

Site	Type	Sheet
OCA	SITE	EX3

© 2024 Gensler

\\fl-mdb-fs-vn\Santiago\TALDWFAST_CORE\TALDWFAST-SRV\Shared_Projects\011526 – Project Management Advisors Inc\011526-03-003 (DNG) – SECO Ocala – Gensler\Engineering\Engineering Plans\Schematic Design\Exhibits\011526-SD-003-SITE_3.dwg, CFINLON, 5/14/2025