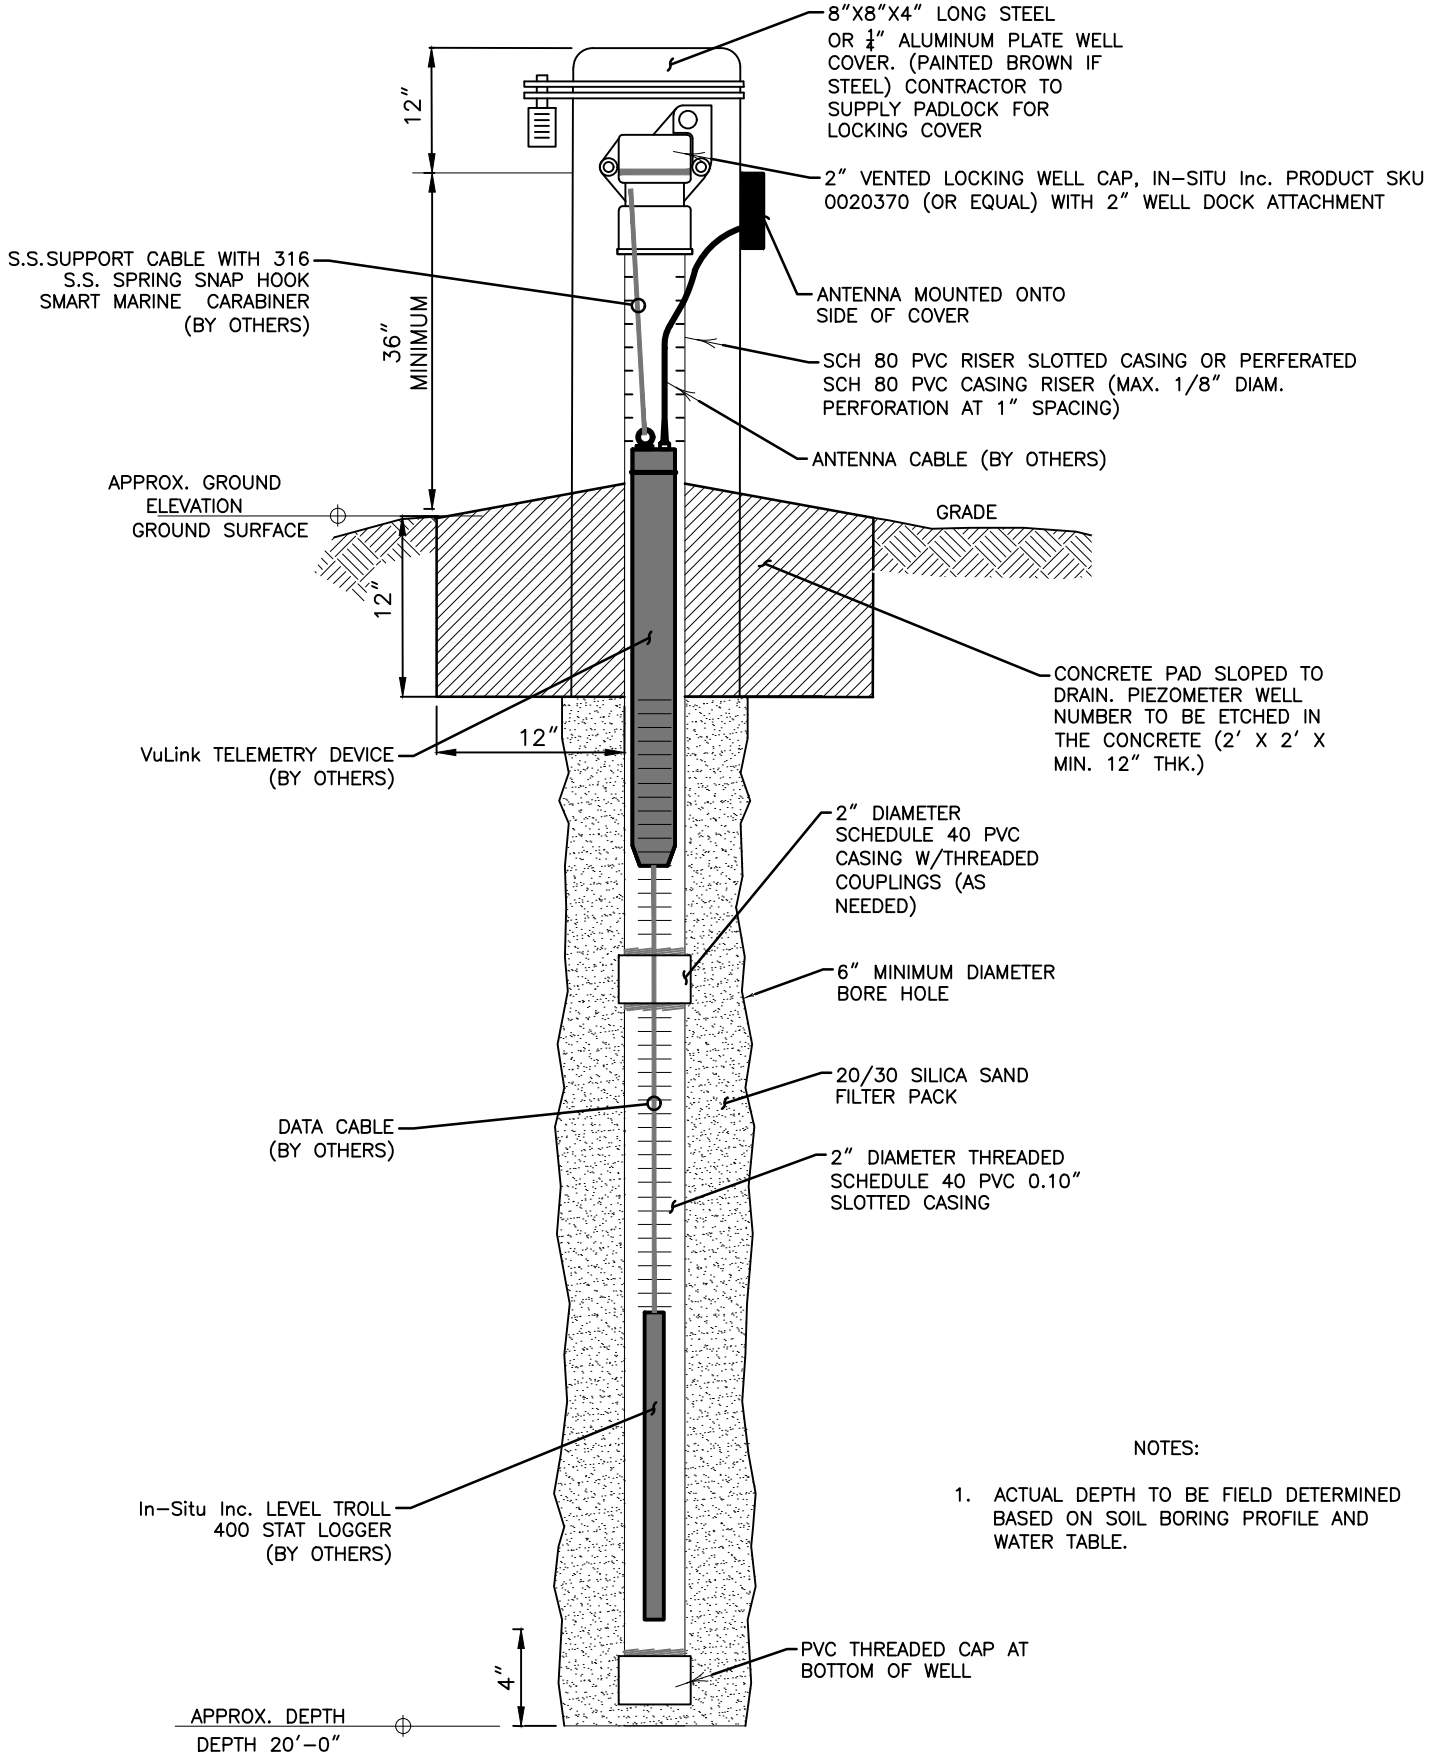

NOTES:

1. ACTUAL DEPTH TO BE FIELD DETERMINED BASED ON SOIL BORING PROFILE AND WATER TABLE.

PIZEOMETER WELL DETAIL

NOT TO SCALE